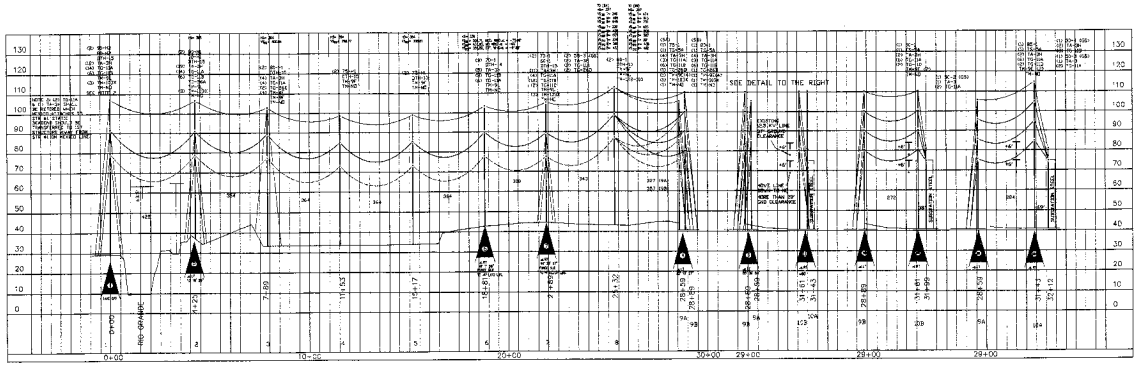

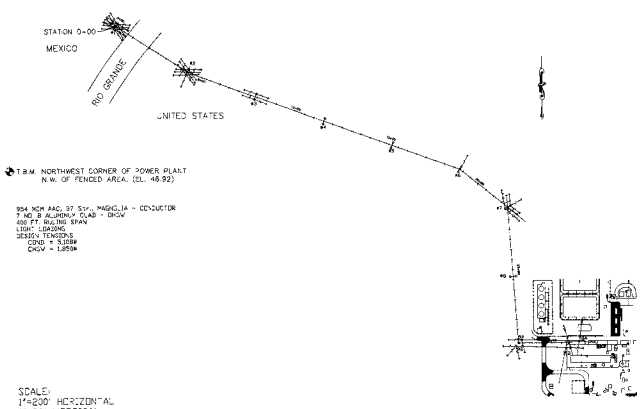

PRELIMINARY
NOT FOR
CONSTRUCTION

NO.	DATE	REVISION			
			SIZE D		
			SCALE AS NOTED		
			REVISED WRE		
			DRAWN CC		
			CHECKED WRE		

0 1" BAR IS ONE INCH ON ORIGINAL DRAWING IF NOT ONE INCH ON THIS SHEET ADJUST SCALES ACCORDINGLY

FILE: NAME: D:\BY\Pwr\Projects\ACAD\ 138-mex_pp\dwg DATE: JUN 15, 2000 TIME: 6:42 PM

PATTERSON AND ELLETT
PROFESSIONAL ENGINEERS 1604 W. 16TH AMARILLO, TEXAS 79101 - 3035

PUBLIC UTILITIES BOARD
1425 ROBINHOOD DRIVE
BROWNSVILLE, TEXAS

MEXICO TIE LINE
138 KV
DOUBLE CIRCUIT

DWG. NO. PROFILE