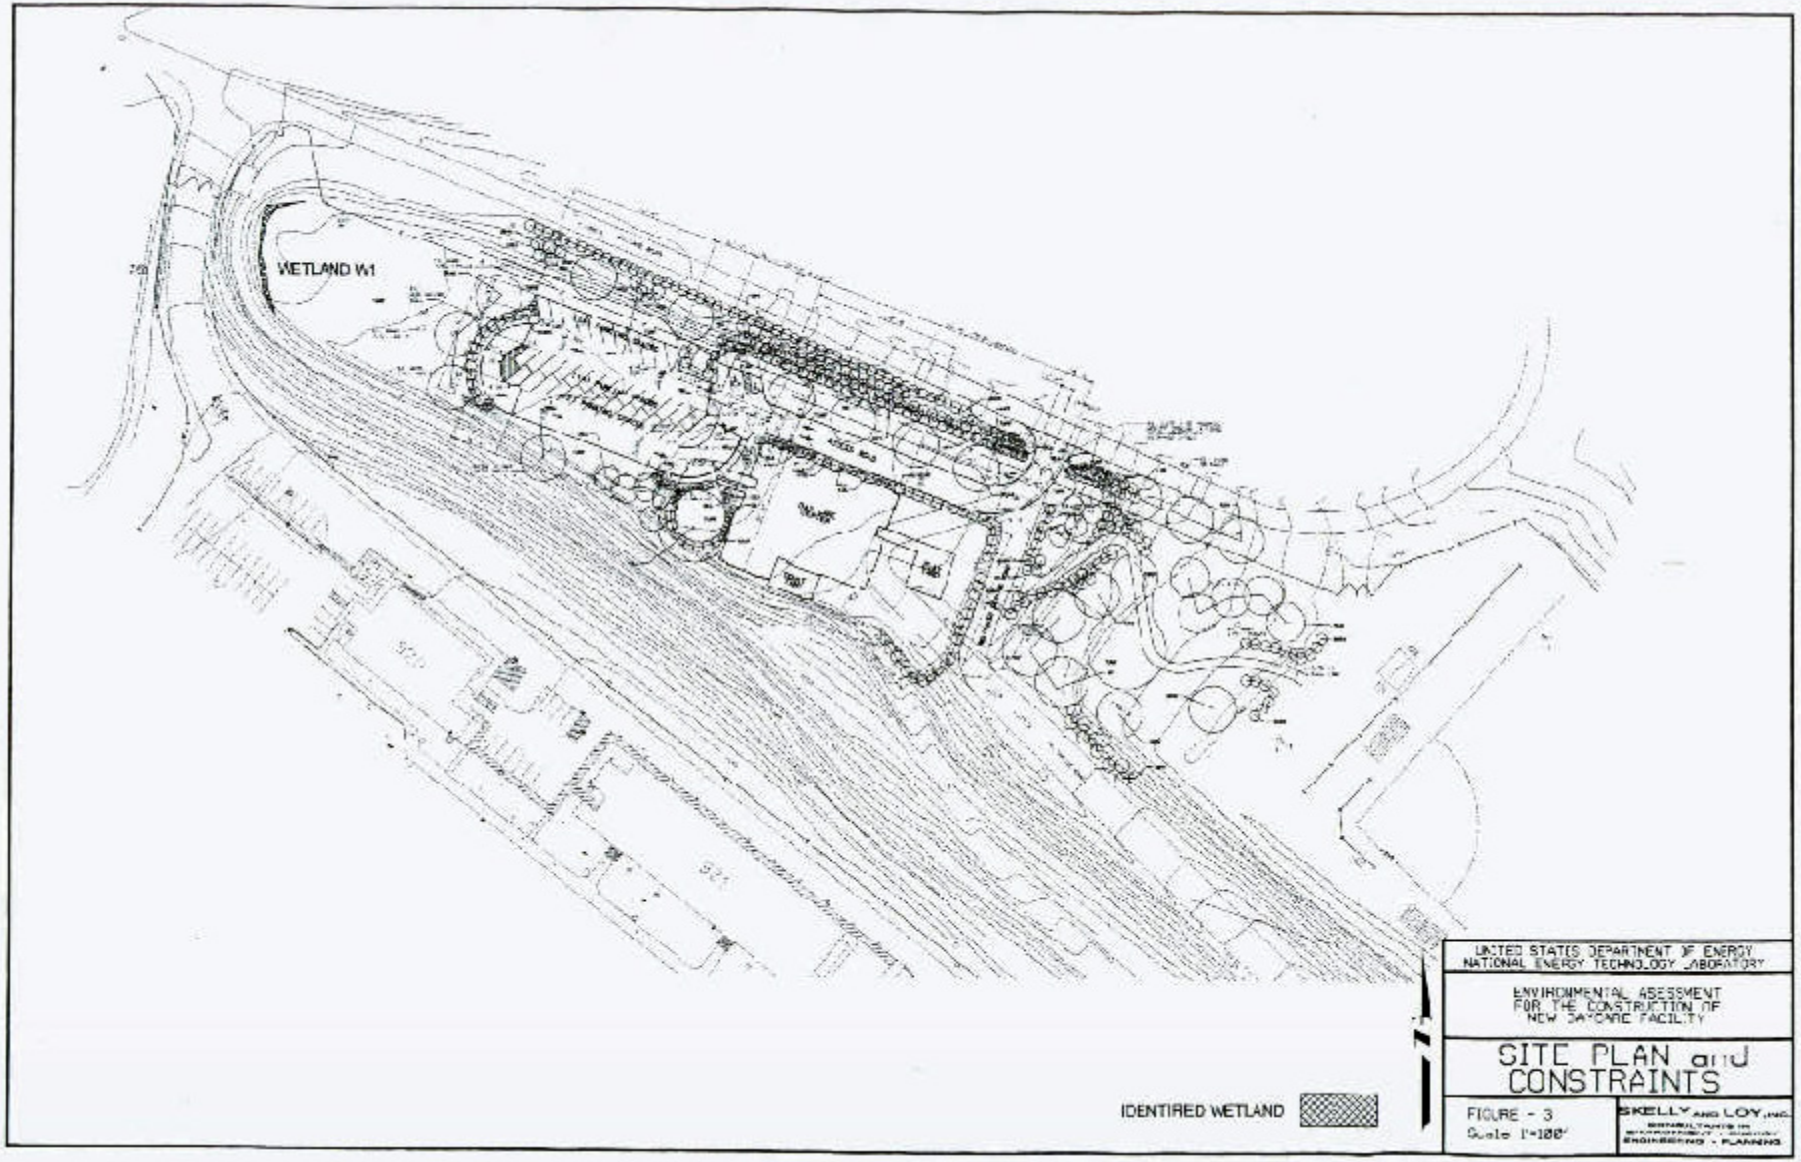
WETLAND W1
IDENTIFIED WETLAND
UNITED STATES DEPARTMENT OF ENERGY
NATIONAL ENERGY TECHNOLOGY LABORATORY
ENVIRONMENTAL ASSESSMENT
FOR THE CONSTRUCTION OF
NEW DAYCARE FACILITY
SITE PLAN and
CONSTRAINTS
FIGURE - 3
Scale 1"=100'
SKELLY AND LOY, INC.
ENGINEERING - PLANNING