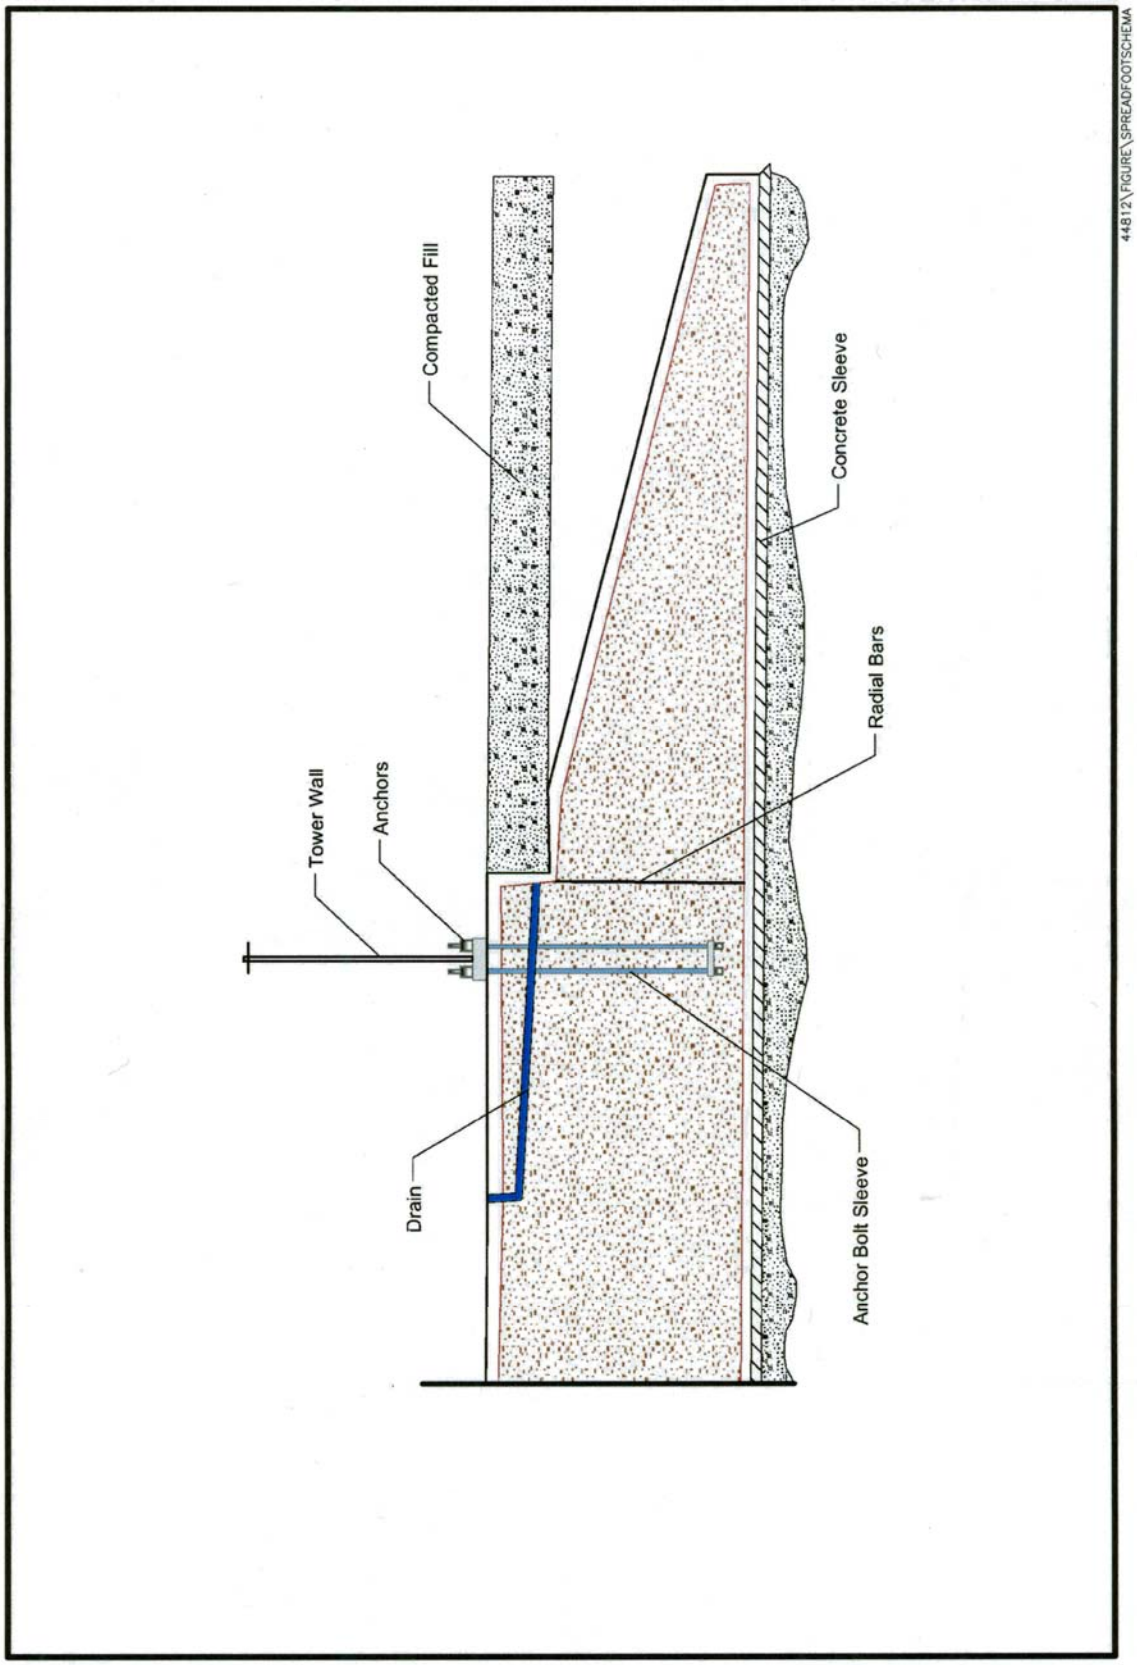

Figure 2.5 Schematic of Shallow Foundation.