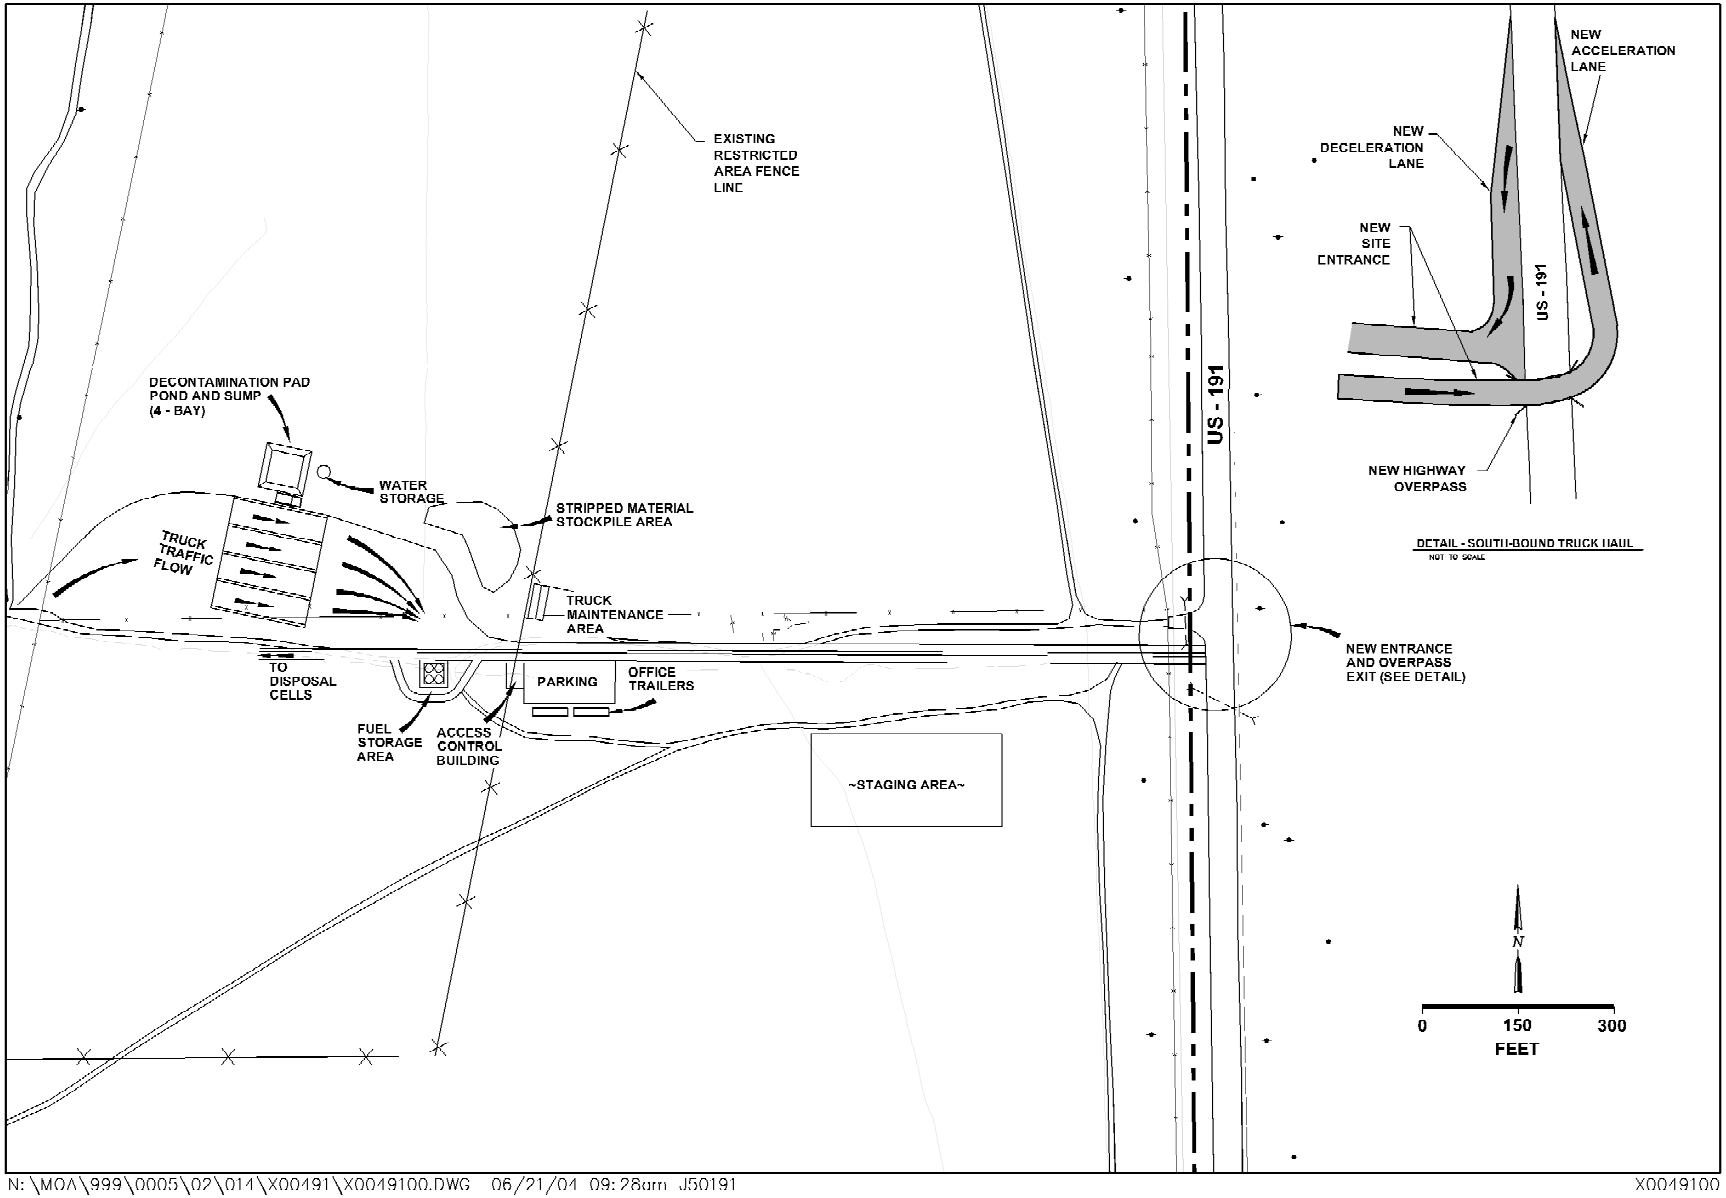

Figure 2–20. White Mesa Mill Site Temporary Construction Facilities